= AREA

= GROUP

= WOODLAND

= INDIVIDUAL TREE

Cherwell District Council
North Oxfordshire

Tree Preservation Order TPO 2/99

1 Pine Tree at
Briar Close
Warwick Road
Banbury

under
Statutory Instrument 17 of 1969 and
Town & Country Planning Act 1990
Ref: 98/02063/F Date: 04/03/99

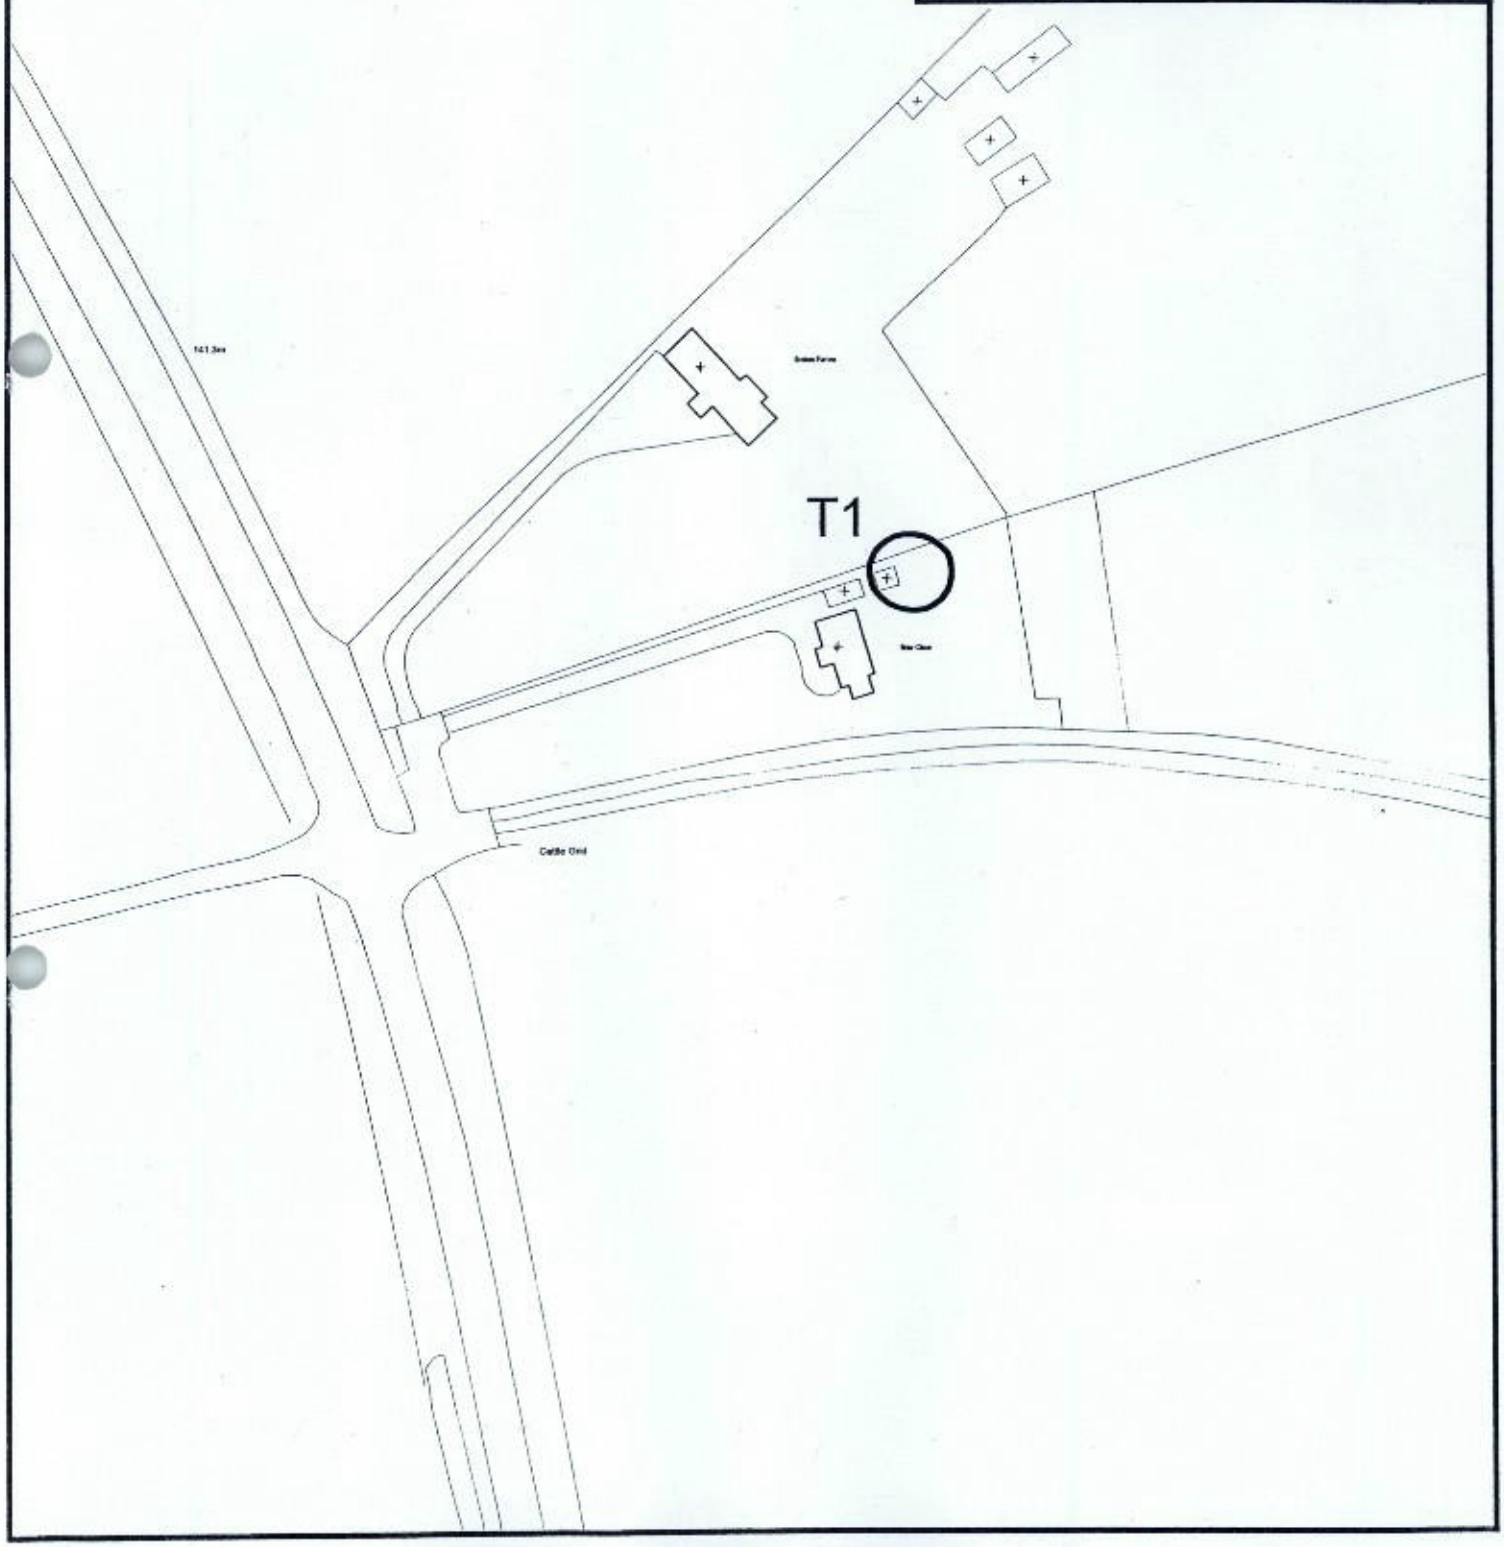

NORTH

Scale: 1:1,250
Date: 4/3/1999

This copy has been produced specifically for Planning and building purposes only.
NO FURTHER COPIES MAY BE MADE.
Reproduced from the Ordnance Survey mapping with the permission of the Controller of Her Majesty's Stationery Office © Crown Copyright.
Unauthorised reproduction infringes crown copyright and may lead to prosecution or civil proceedings.
Cherwell District Council Licence number LA077518

Cherwell District Council
North Oxfordshire